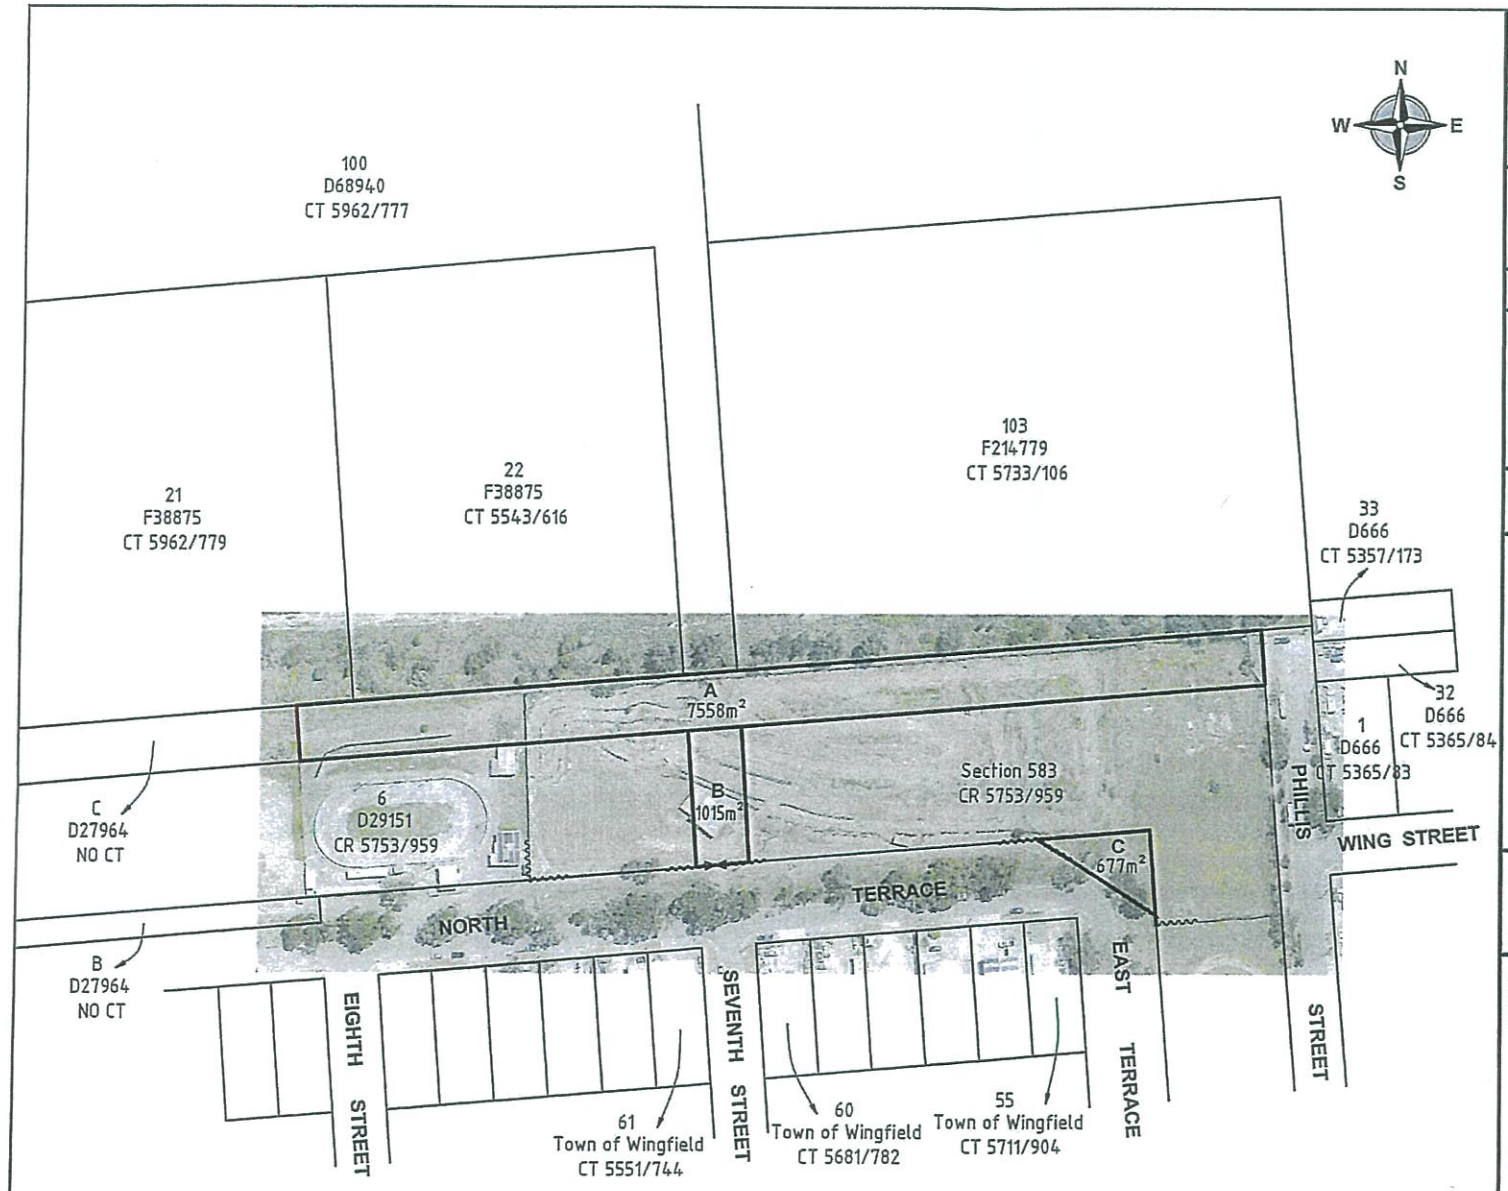

PRELIMINARY PLAN

22/0003

PLAN UNDER THE ROADS (OPENING & CLOSING) ACT, 1991

TITLE REFERENCE FOR ROAD N/A

IRRIGATION AREA ....—..... DIVISION ....—.....

HUNDRED ...PORT ADELAIDE.....

AREA .....WINGFIELD.....

COUNCIL ....CITY OF PORT ADELAIDE ENFIELD.....

SCALE 0 15 30 60 90 120 150 METRES m

STATEMENTS CONCERNING EASEMENTS ANNOTATIONS AND AMENDMENTS

ROADS TO BE CLOSED LETTERED A, B & C

A, B & C TO RETAINED BY COUNCIL

AERIAL PHOTO SUPPLIED BY METROMAP 14/11/2021

CERTIFIED CORRECT AS TO INTENT

DATED 1/2/2022 CITY OF PORT ADELAIDE ENFIELD

I HEREBY CERTIFY THAT THE PORTIONS OF ROAD TO BE CLOSED HEREON ARE ROAD WITHIN THE MEANING OF SECTION 3 OF THE ROADS (OPENING & CLOSING) ACT, 1991

AUTHORITY REFERENCE: PUBLIC MAP

31/1/2022

DAMIAN HOLLAND
LICENSED SURVEYOR

Alexander & Symonds Pty.Ltd.
11 KING WILLIAM STREET, KENT TOWN
P.O. BOX 1000 KENT TOWN 5071
Tel (08) 8130 1666 Fax (08) 8362 0099 A.B.N. 93 007 753 988

REFERENCE 20A2996 PP(A)

JEA 21/01/2022